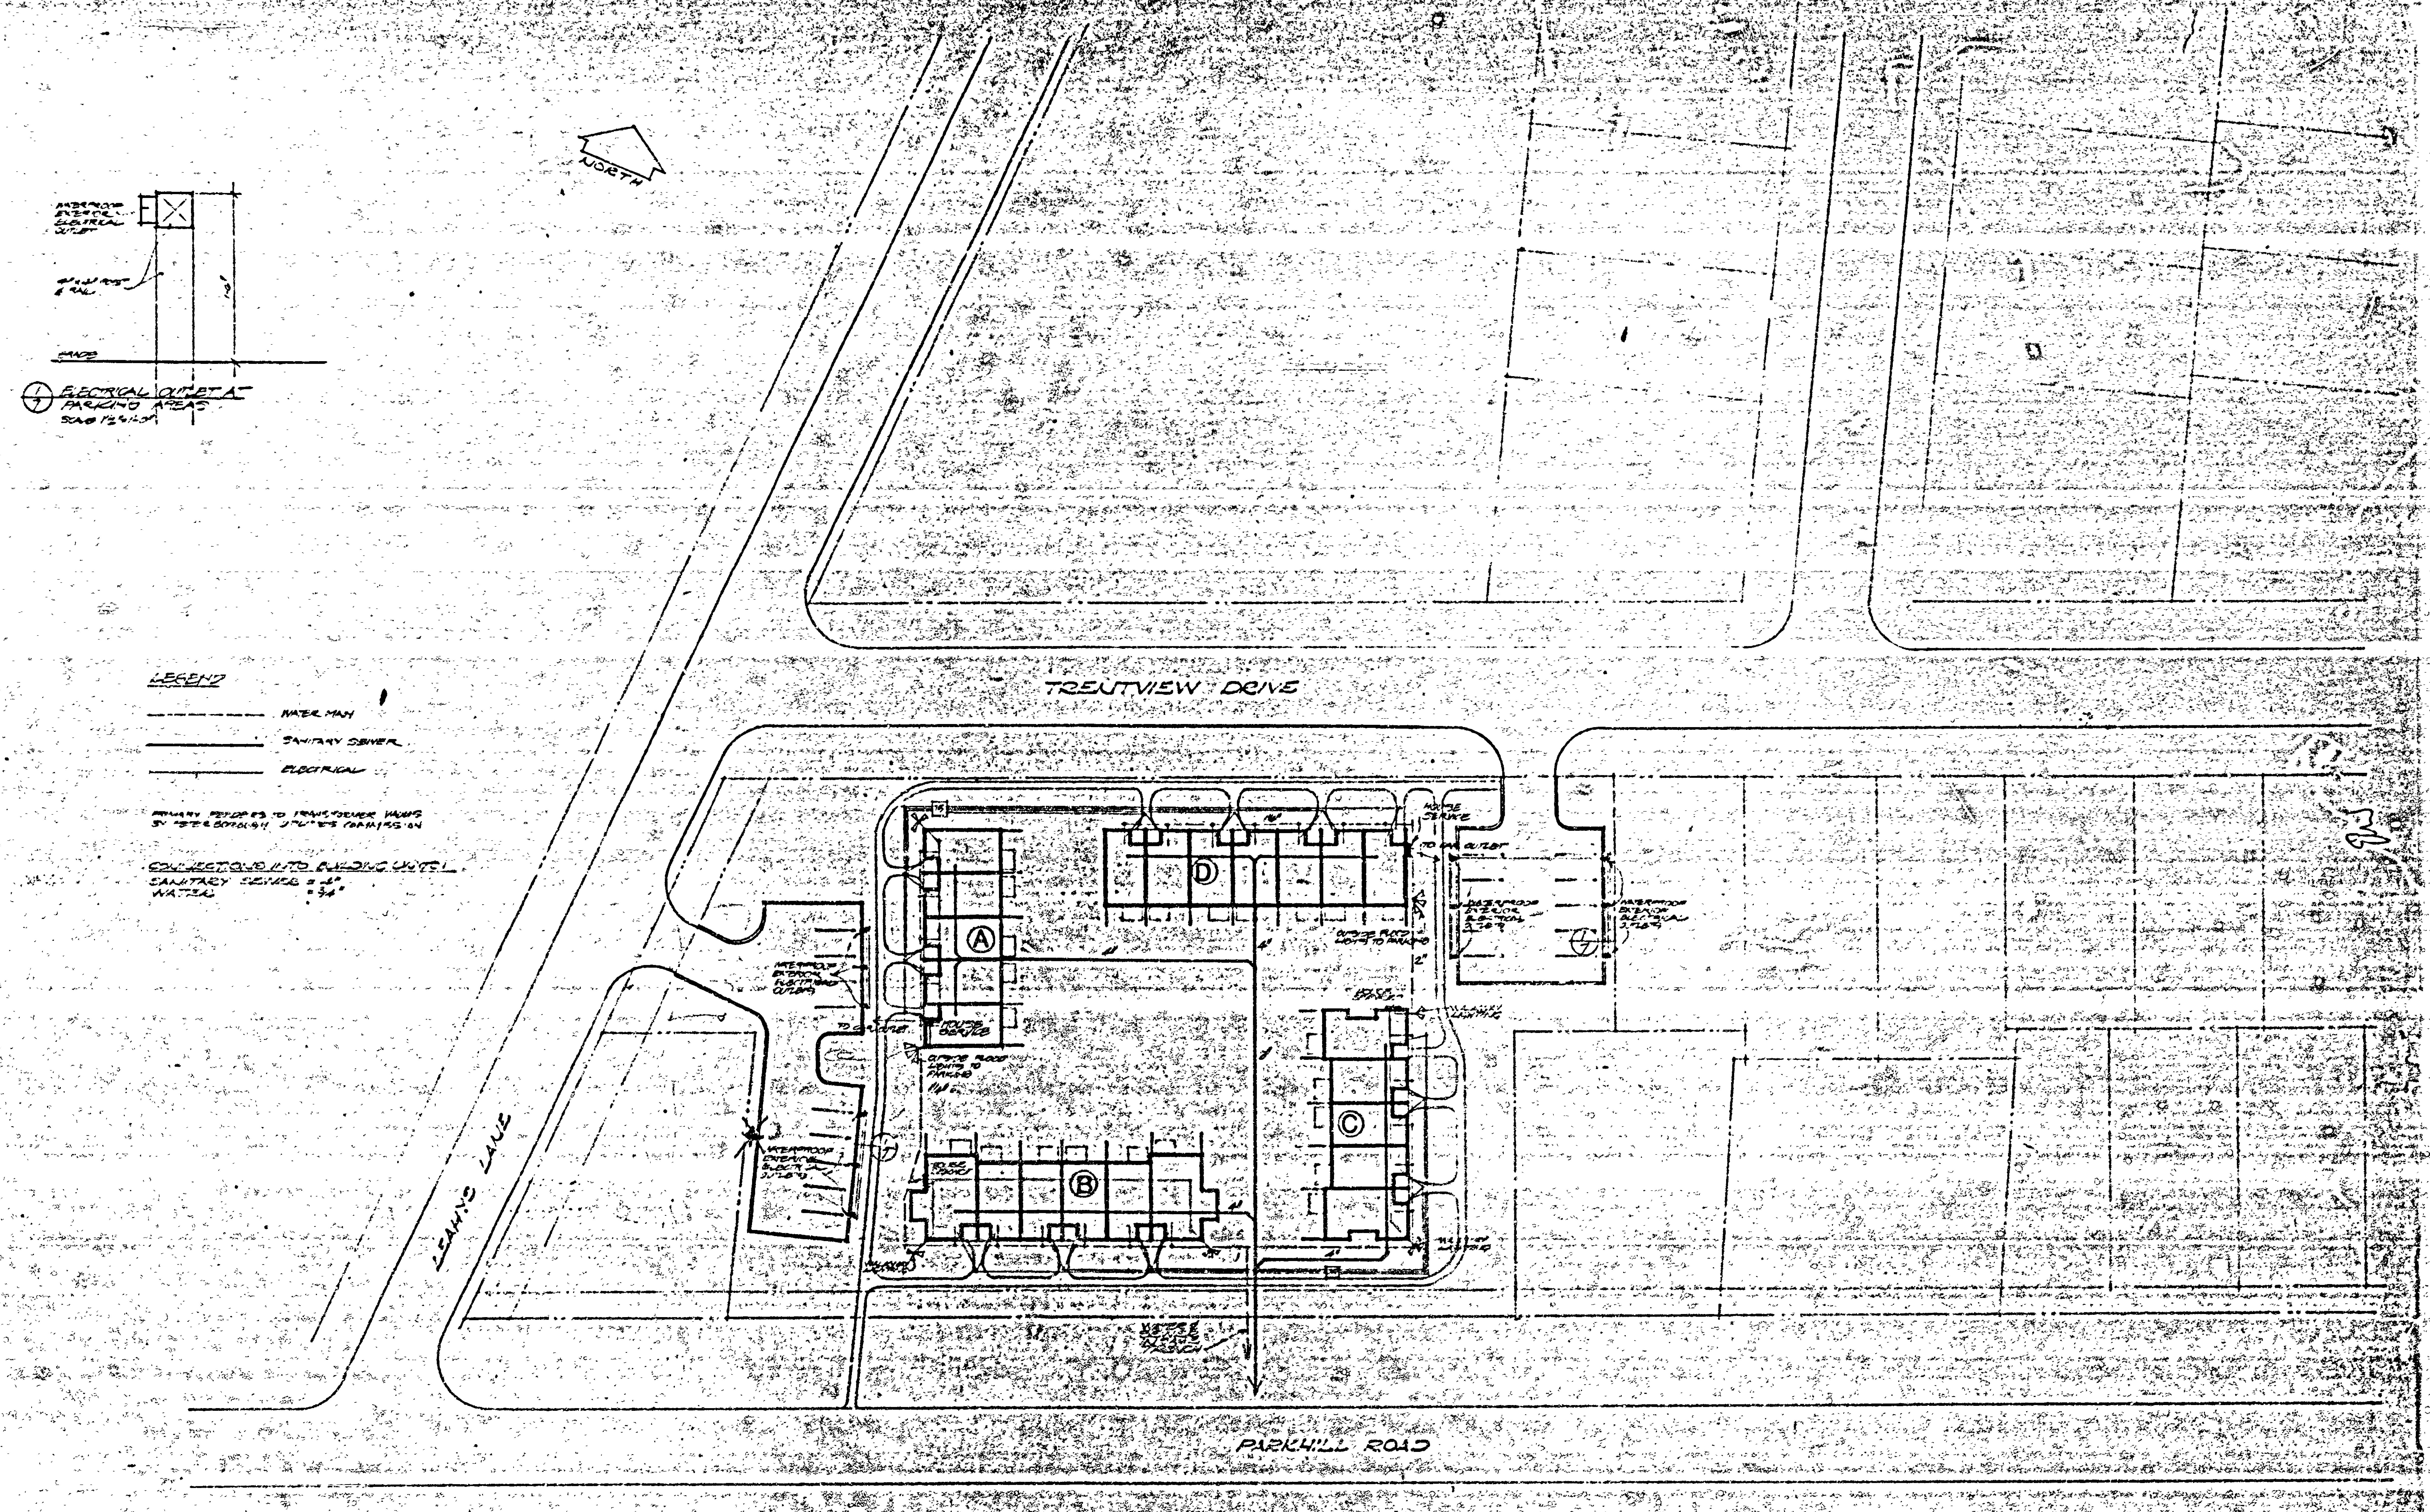
NORTH
WATERPROOF EXTERIOR ELECTRICAL OUTLET
4"×4" POST & RAIL
1'-8"
GRADE
ELECTRICAL OUTLET AT PARKING AREAS
SCALE 1"=1'-0"
LEGEND
WATER MAIN
SANITARY SEWER
ELECTRICAL
PRIMARY FEEDERS TO TRANSFORMER VAULTS BY PETERBOROUGH UTILITIES COMMISSION
CONNECTIONS INTO BUILDING UNITS
SANITARY SEWER = 4"
WATER = 3/4"
TRENTVIEW DRIVE
LEAHYS LANE
PARKHILL ROAD
A
B
C
D
HOUSE SERVICE
TO CAR OUTLET
WATERPROOF EXTERIOR ELECTRICAL OUTLETS
OUTSIDE FLOOD LIGHTS TO PARKING
WALKWAY LIGHTING
4"
2"
WATER SERVICE TRENCH

M3108-L05

SITE SERVICES

ONTARIO HOUSING CORPORATION
FAMILY HOUSING PROJECT
PARKHILL RD. - PETERBOROUGH

CHARLES HUFFMAN LTD. - PETERBOROUGH
GENERAL CONTRACTOR

WILLIAM LETT — ARCHITECT
45 COLBORNE ST., TORONTO 1. TEL. 366-3882

SCALE: 1" = 30'-0"
DATE: OCT. 1, 1969
DRAWN: W.P. ENAM.
PROJECT Nº: 6902

DRAWING Nº: 7
OF SEVEN

H.U.N.
H.K.